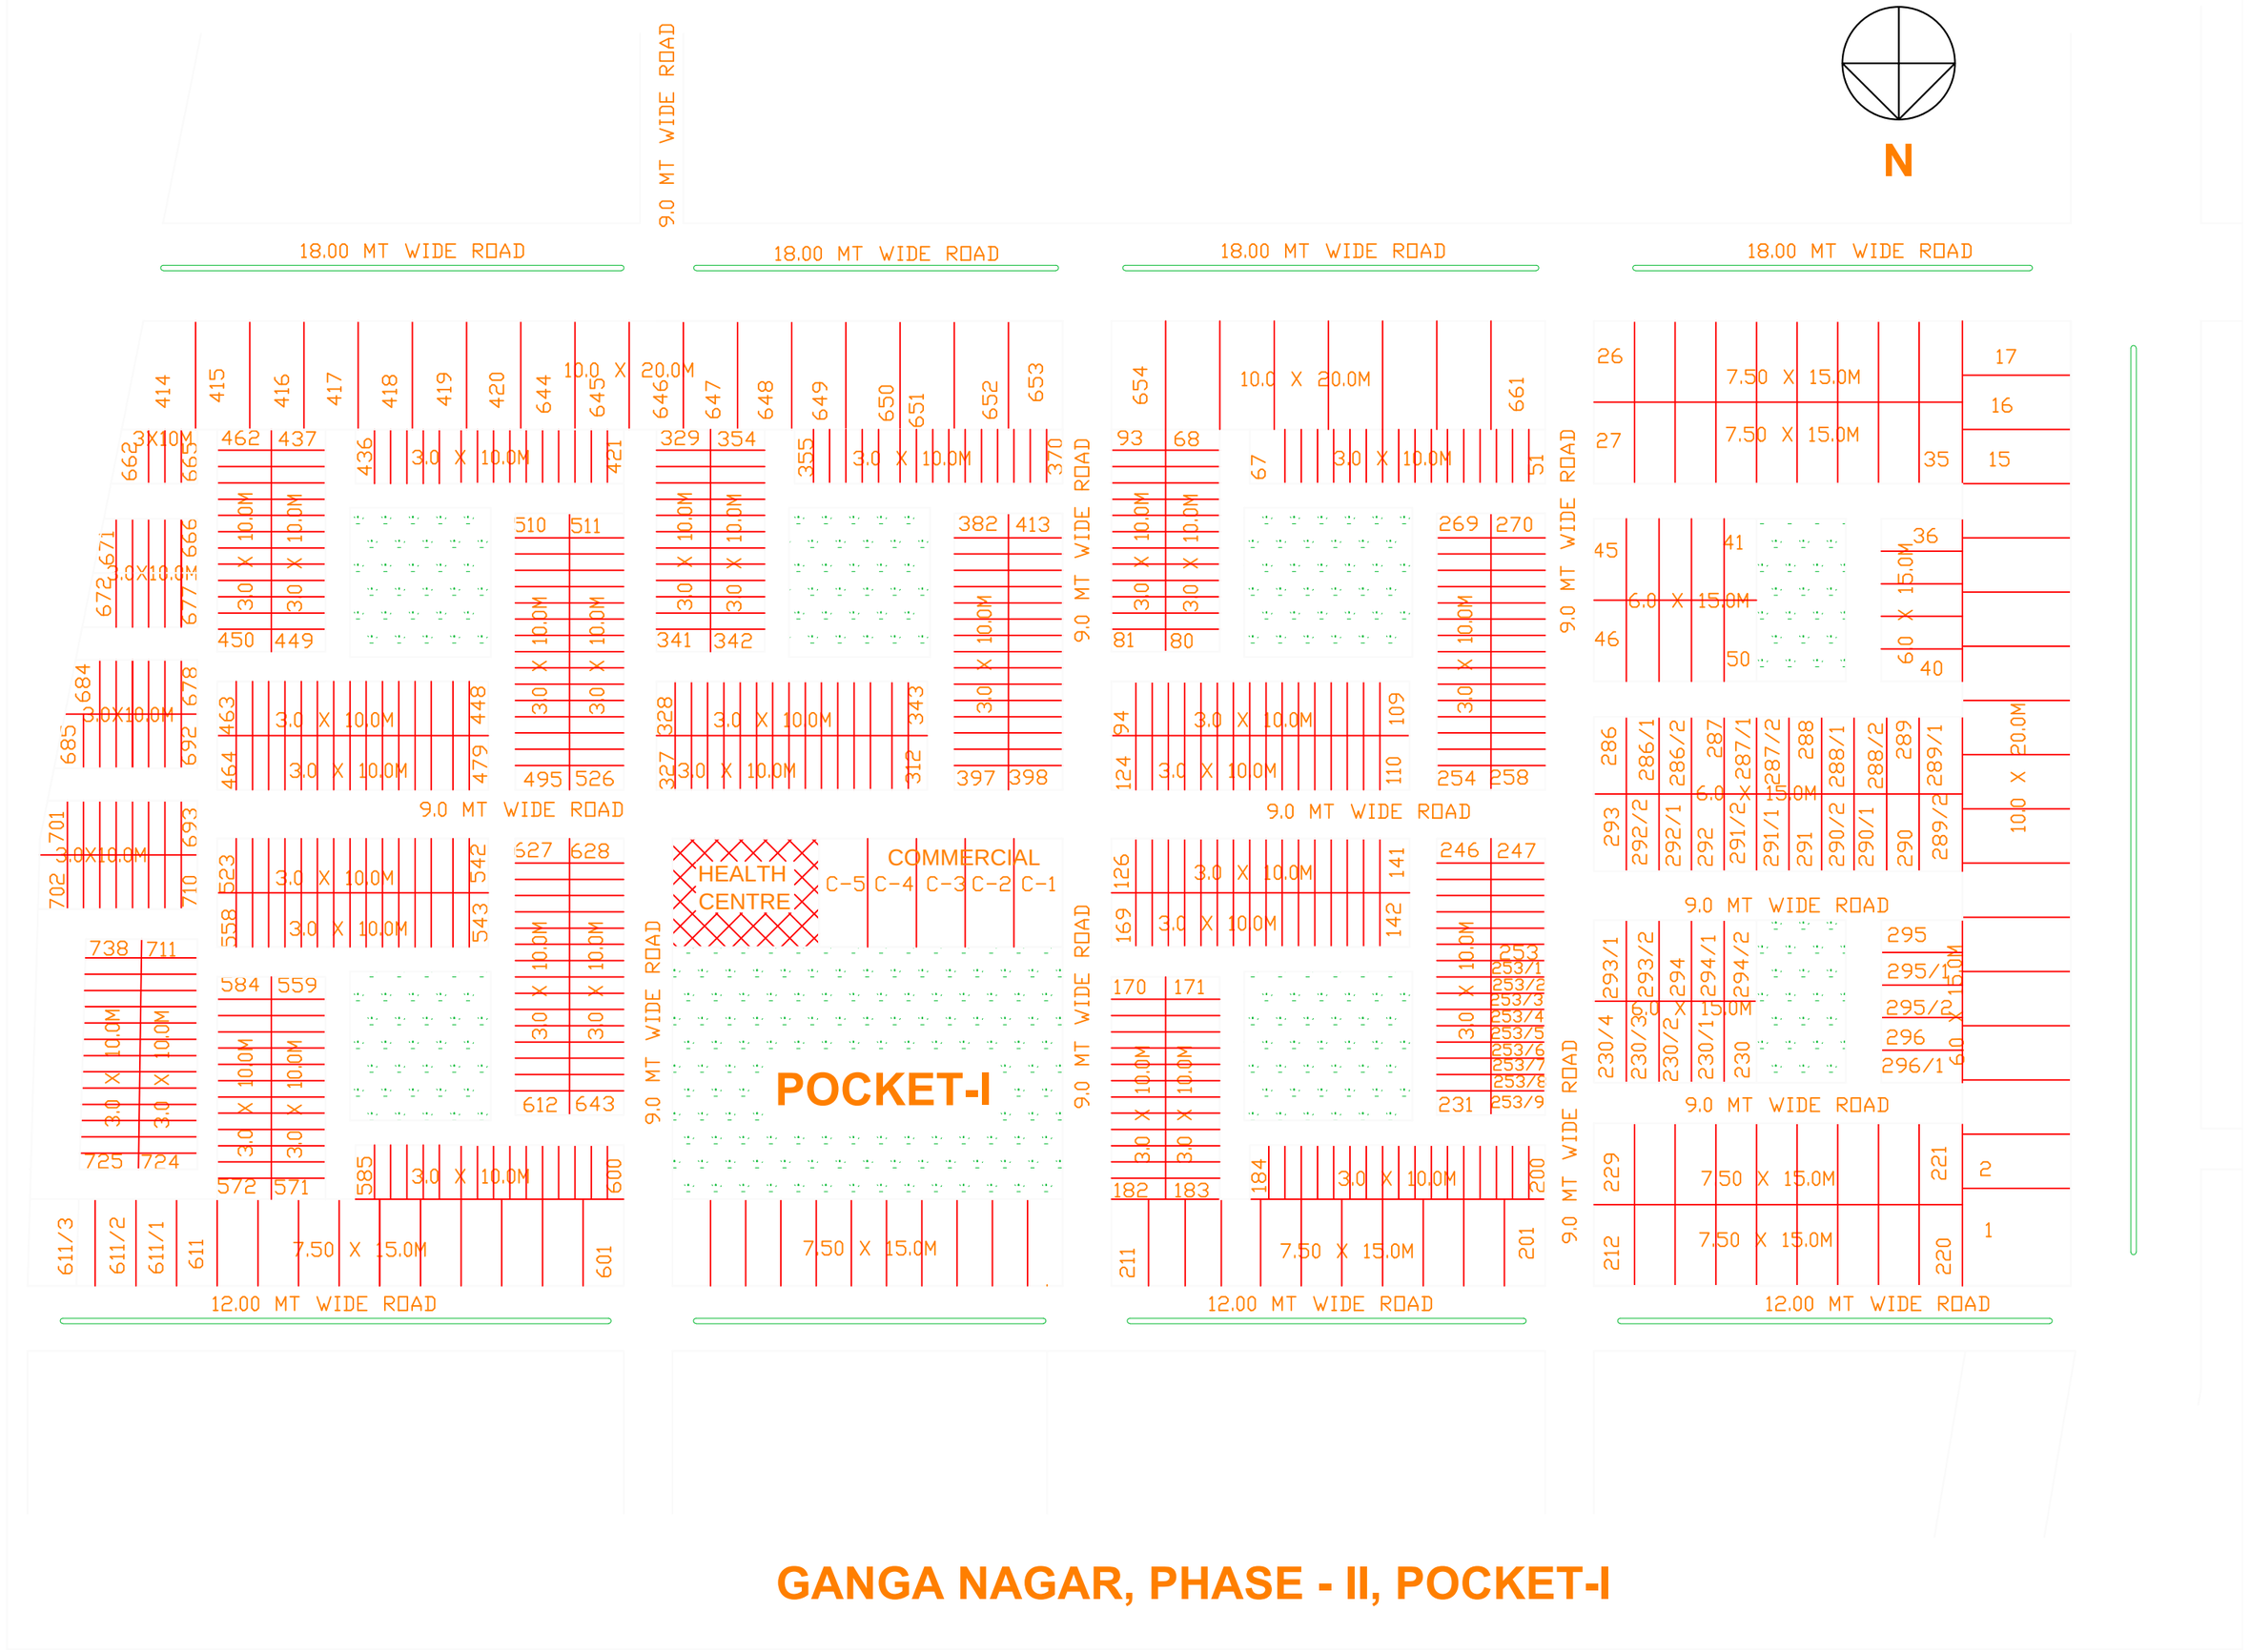
N
9.0 MT WIDE ROAD
18.00 MT WIDE ROAD
18.00 MT WIDE ROAD
18.00 MT WIDE ROAD
18.00 MT WIDE ROAD
9.0 MT WIDE ROAD
9.0 MT WIDE ROAD
9.0 MT WIDE ROAD
9.0 MT WIDE ROAD
9.0 MT WIDE ROAD
9.0 MT WIDE ROAD
9.0 MT WIDE ROAD
12.00 MT WIDE ROAD
12.00 MT WIDE ROAD
12.00 MT WIDE ROAD
12.00 MT WIDE ROAD
HEALTH CENTRE
COMMERCIAL
C-5 C-4 C-3 C-2 C-1
POCKET-I
GANGA NAGAR, PHASE - II, POCKET-I