"शमन शुल्क सहित".

यदि प्रस्तावित उपयोग से अन्यथा कोई प्रयोग परिसम्पत्ति का किया जायेगा तो मानचित्र अनुमोदन स्वतः ही निरस्त समझा जायेगा एवं किये गये निर्माण को ध्वस्त किया जा सकता है।

मानचित्र सं० 538/2021/ जोन-B-03
जाँच किया
अवर अभियन्ता

शासनादेश के क्रम में स्थल पर नियमानुसार वृक्ष लगाने होंगे।

मेरठ विकास प्राधिकरण
मेरठ।
मानचित्र सं० 538/2021/ज़ोन B-3 शमन........
दिनाँक..........से दि०...........तक
28/4/2021 स्वीकृत
प्रभारी अधिकारी 2021 27-04-2026 तक

.... से पूर्व प्राधिकरण में आवेदन कर पूर्णतया प्रमाण-पत्र प्राप्त किया जाना अनिवार्य है।

मानचित्र की स्वीकृति से किसी के स्वामित्व पर कोई प्रतिकूल प्रभाव नही होगा।

स्थल पर भूखण्ड/भवन के साथ स्थित नाली/नाले ड्रेन को कवर नही किया जायेगा

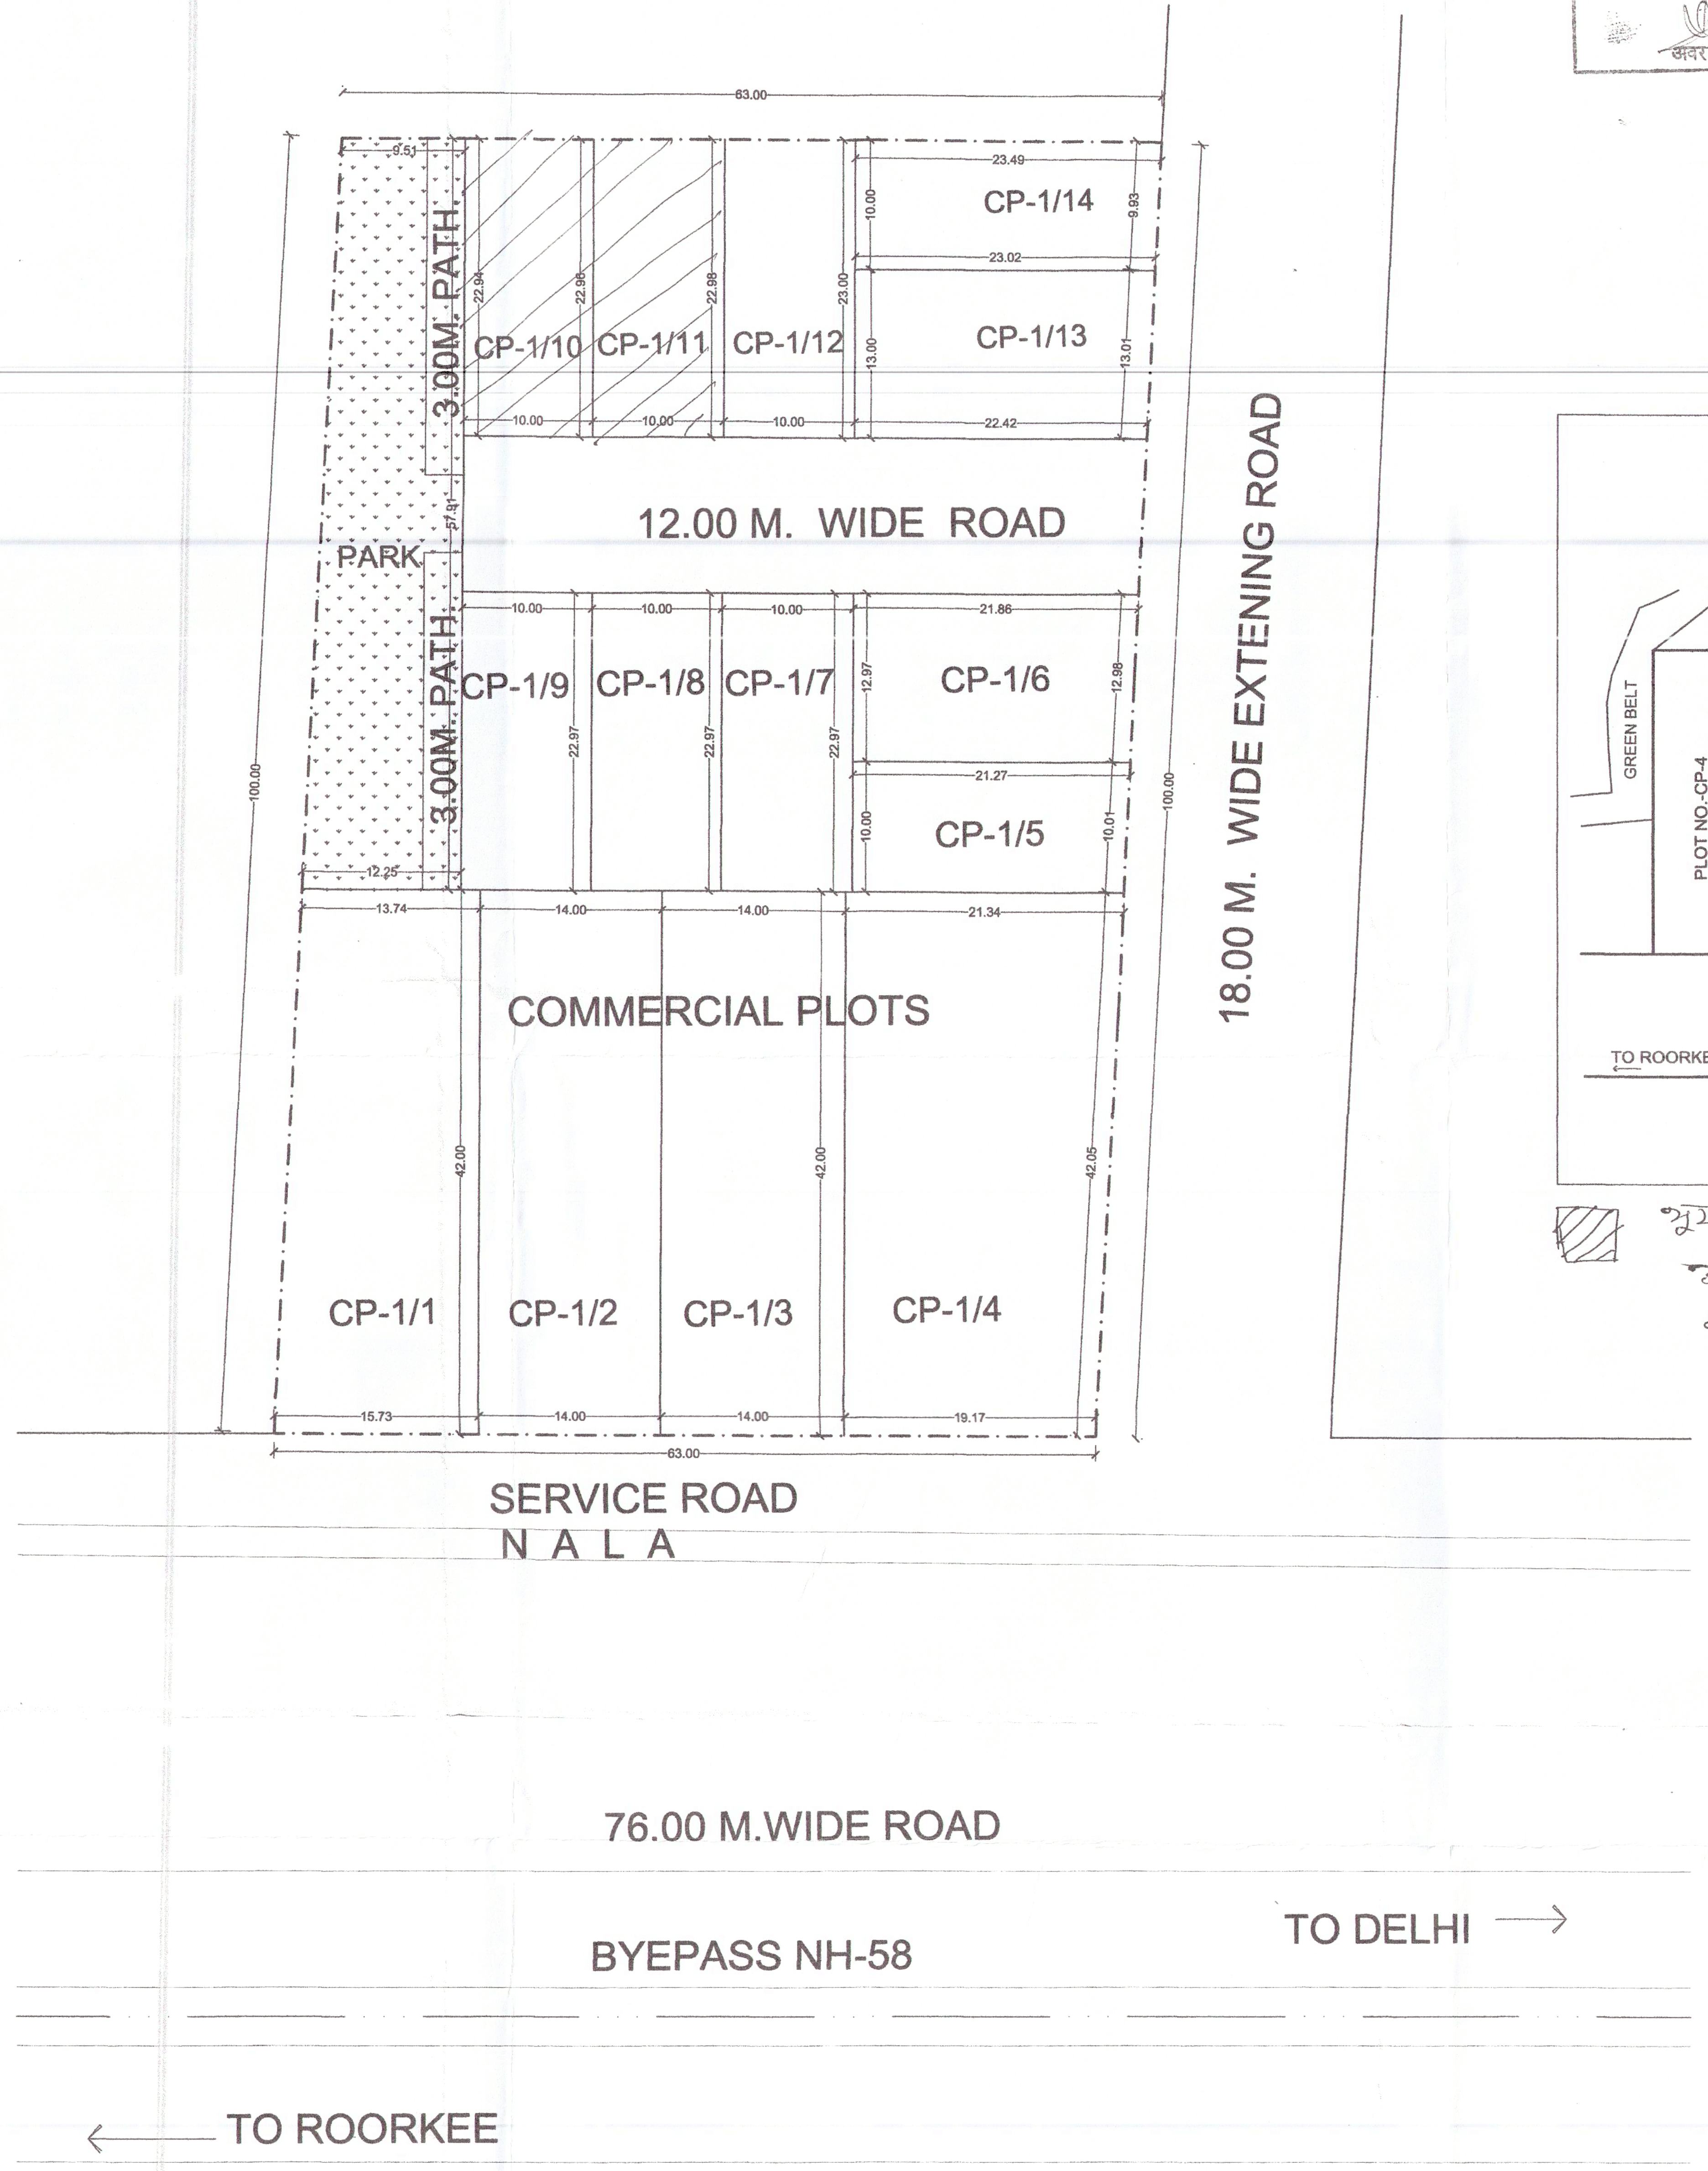
63.00
CP-1/14
CP-1/13
CP-1/12
CP-1/11
CP-1/10
3.00M. PATH
PARK
12.00 M. WIDE ROAD
CP-1/9
CP-1/8
CP-1/7
CP-1/6
CP-1/5
3.00M. PATH
COMMERCIAL PLOTS
CP-1/1
CP-1/2
CP-1/3
CP-1/4
100.00
18.00 M. WIDE EXTENING ROAD
SERVICE ROAD
N A L A
76.00 M.WIDE ROAD
BYEPASS NH-58
TO DELHI
TO ROORKEE

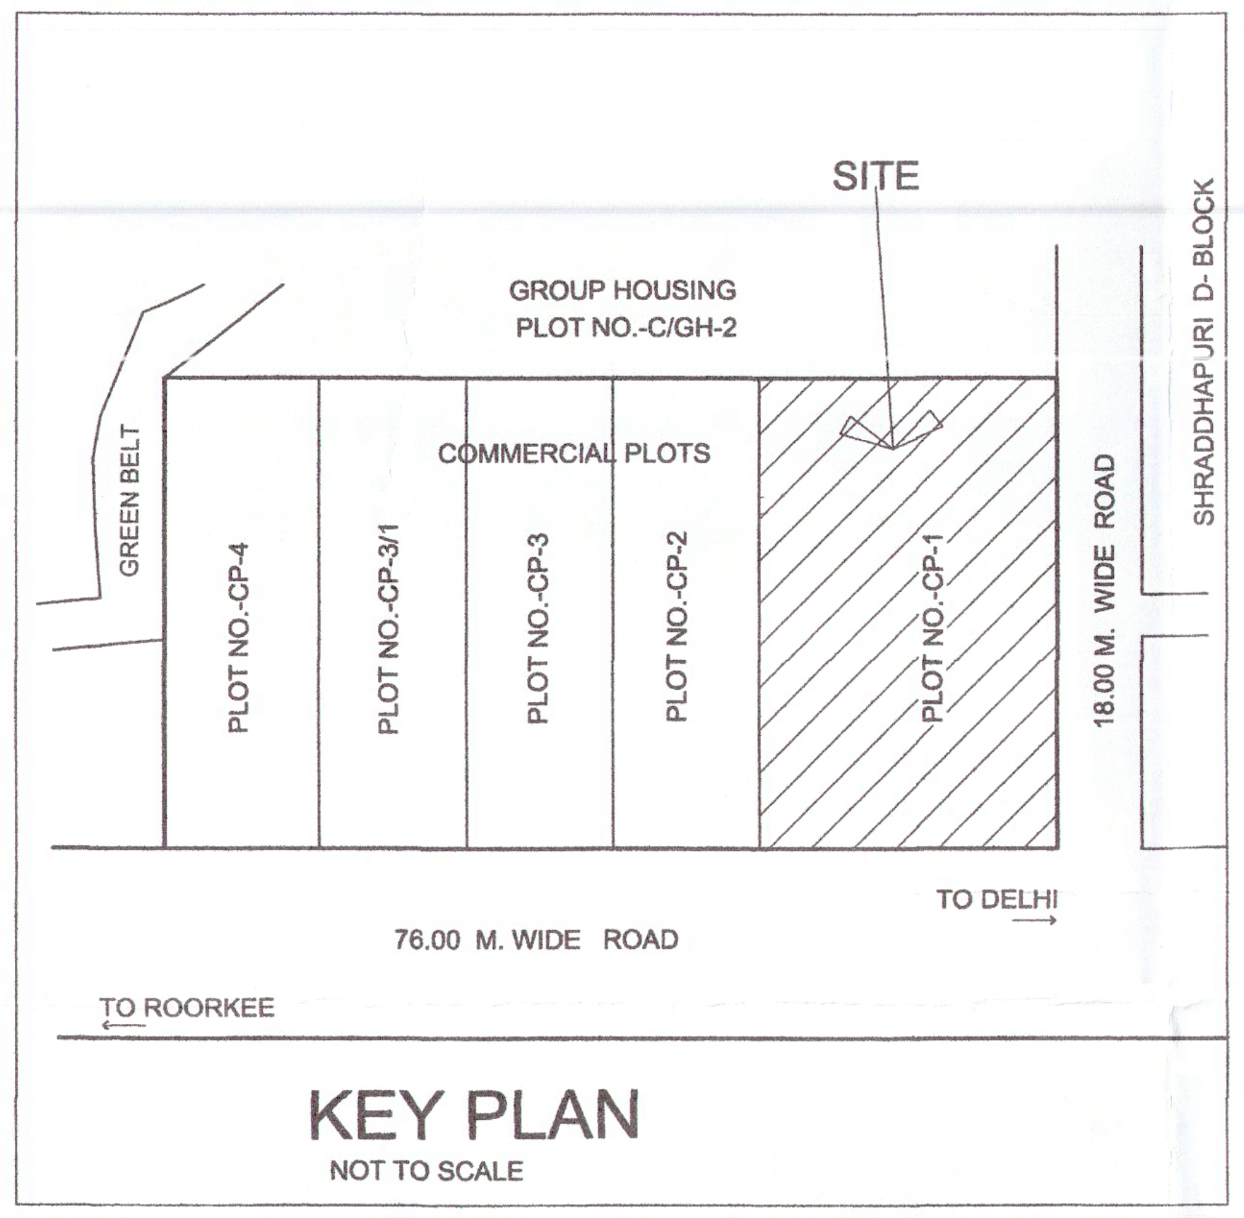
SITE
GROUP HOUSING
PLOT NO.-C/GH-2
COMMERCIAL PLOTS
GREEN BELT
PLOT NO.-CP-4
PLOT NO.-CP-3/1
PLOT NO.-CP-3
PLOT NO.-CP-2
PLOT NO.-CP-1
18.00 M. WIDE ROAD
SHRADDHAPURI D-BLOCK
76.00 M. WIDE ROAD
TO DELHI
TO ROORKEE

KEY PLAN
NOT TO SCALE

▨ भूखण्ड संख्या सी० पी० 1/10, 1/11 आन्तरिक विकास के बाबत बंधक रहेंगे।

EXISTING LAY OUT PLAN OF
VISHWAKARMA COMMERCIAL PARK
ON COMMERCIAL PLOT NO. CP-01
AT SHRADDHAPURI PHASE -II
BYE PASS ROAD (N.H.-58) , MEERUT.

AREA STATEMENT

TOTAL PLOT AREA	6300.00 SQ.M.	100.00
AREA UNDER PLOTS	5044.19 SQ.M.	80.07
AREA UNDER PARK/TOT-LOT	630.07 SQ.M.	10.00
AREA UNDER ROADS	625.70 SQ.M.	09.93

AREA DETAIL OF COMMERCIAL PLOTS

S. NO.	PLOT NO.	PLOT AREA
1	CP-1/1	618.90 SQ.M.
2	CP-1/2	588.00 SQ.M.
3	CP-1/3	588.00 SQ.M.
4	CP-1/4	853.77 SQ.M.
5	CP-1/5	210.52 SQ.M.
6	CP-1/6	279.71 SQ.M.
7	CP-1/7	229.70 SQ.M.
8	CP-1/8	229.70 SQ.M.
9	CP-1/9	229.70 SQ.M.
10	CP-1/10	229.50 SQ.M.
11	CP-1/11	229.70 SQ.M.
12	CP-1/12	229.90 SQ.M.
13	CP-1/13	295.42 SQ.M.
14	CP-1/14	231.67 SQ.M.
	TOTAL	5044.19 SQ.M.

OWNER :
SLG DEVELOPER & PROMOTORS PVT. LTD.
THROUGH AUTHORISED SIGNATONARY MR. KAMAL THAKUR

APPLICANT:
Kamal Thakur
(MR. KAMAL THAKUR)

ARCHITECT/ ENGINEER
Jay Kishan
Er. JAY KISHAN
B.Tech. (Civil)
Member of Institution Engineers AM193363
UPOLIAS Reg. No. AM193363/25012021
Mob. +918439232028

N

DATE- APRIL - 2021